

WORKS

WO OLOONGABBA BRANCH

STATION YARD PLANS

147
2148


—ALBERT—

—DIAGRAM—

Gate Wheel. Stops





From Wooloongabba to Main Line	11·9·5 · 4	From Dutton Park to Main Line	14·17·24 · 25
" " " Loop	10·9·6	" " " " Loop /	15·17·23
" Main Line to Dutton Park	17·11·7	" Main Line to Wooloongabba	· 22
" Loop " " "	15·17·8	" Loop " " "	10 · 21

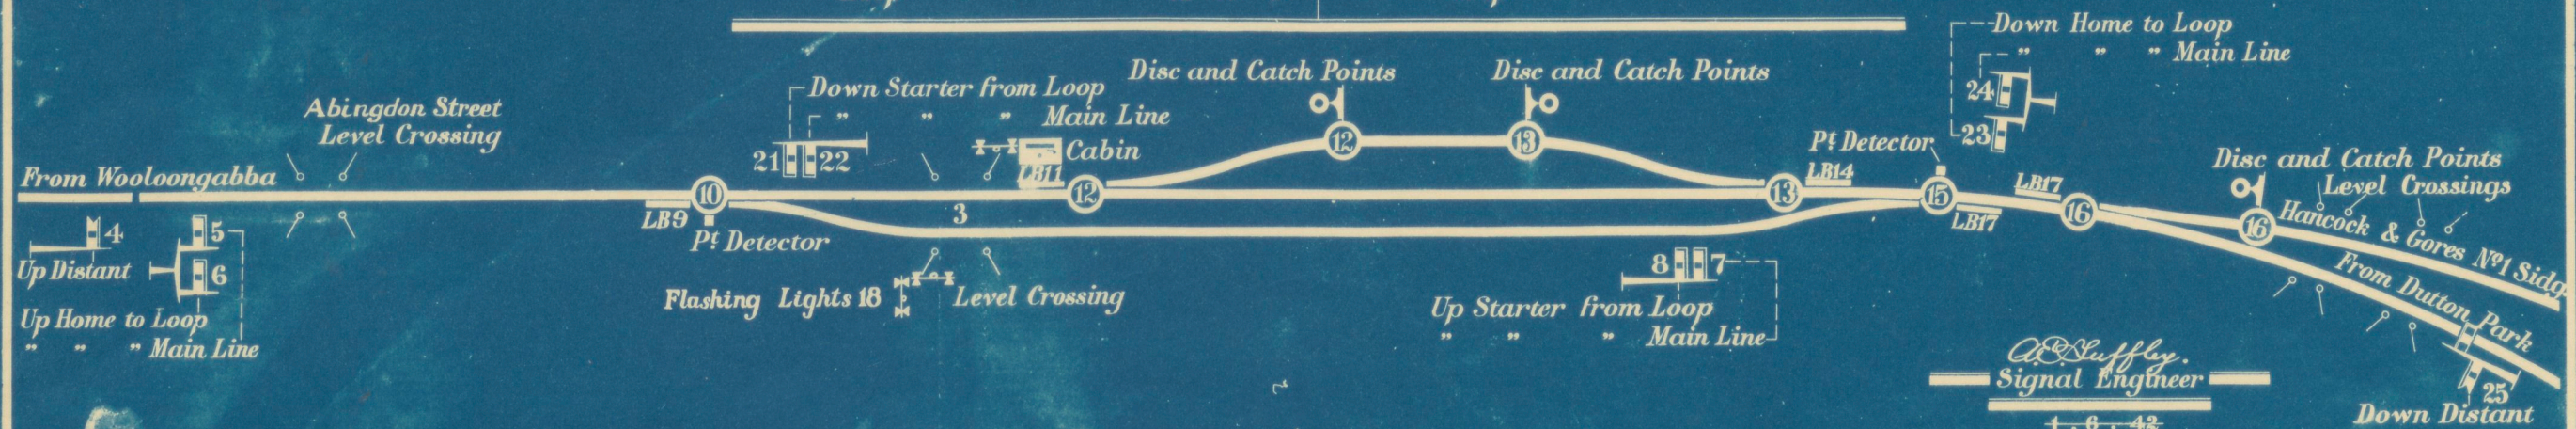

A. D. Saffley.
Signal Engineer

1-6-42
REVISED 21-4-53
13-12-54
20-2-55

3-2-56 W.R.C.

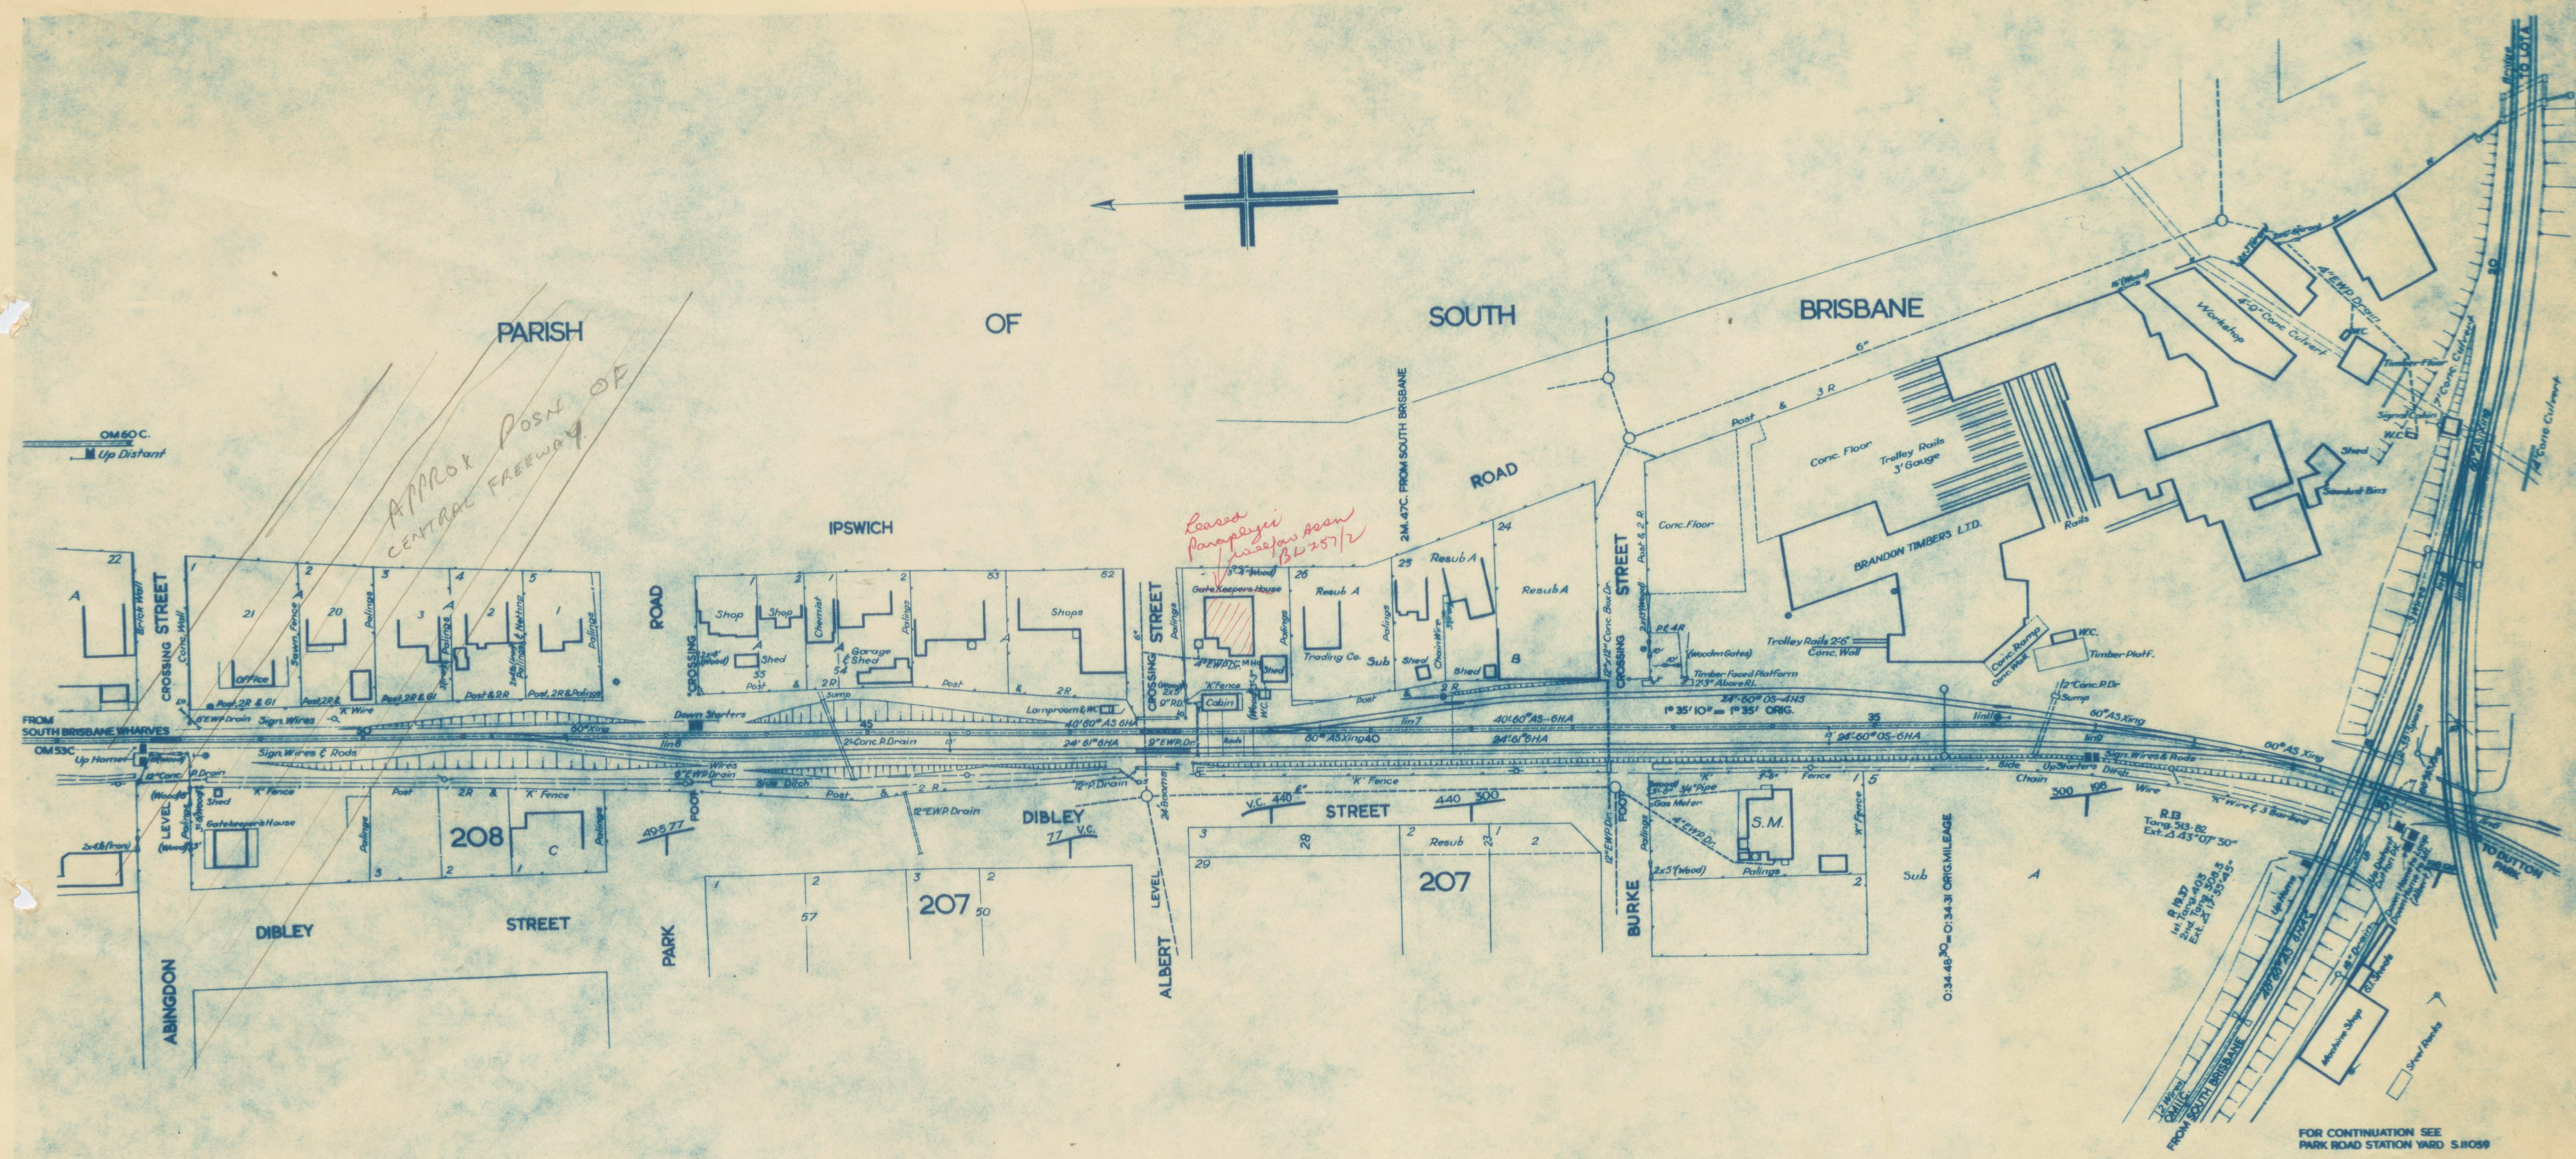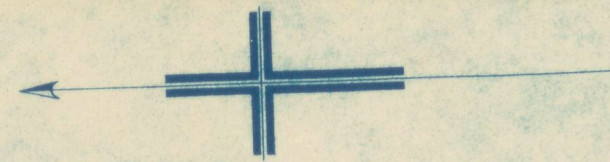

S11083
ALBERT STATION


RECOMMENDED		DATE		FIELD BOOK 60/14 P427	
APPROVED <i>H. Hausmann</i>		Acting Chief Engineer		DATE 14-4-61	
PAPERS		DATE		AMENDMENTS	
DATE		PARTICULARS		SUBMITTED <i>P</i> DATE 13-4-61	
REVISED		TO		MONTH YEAR FIELD BOOK	
June 1960		60/14			
				SCALE OF FEET	
				40 20 0 40 80 120	

QUEENSLAND RAILWAYS

BRANCH LINE—DUTTON PARK TO SOUTH BRISBANE WHARVES

ALBERT STATION (INTERLOCKED)

S11083

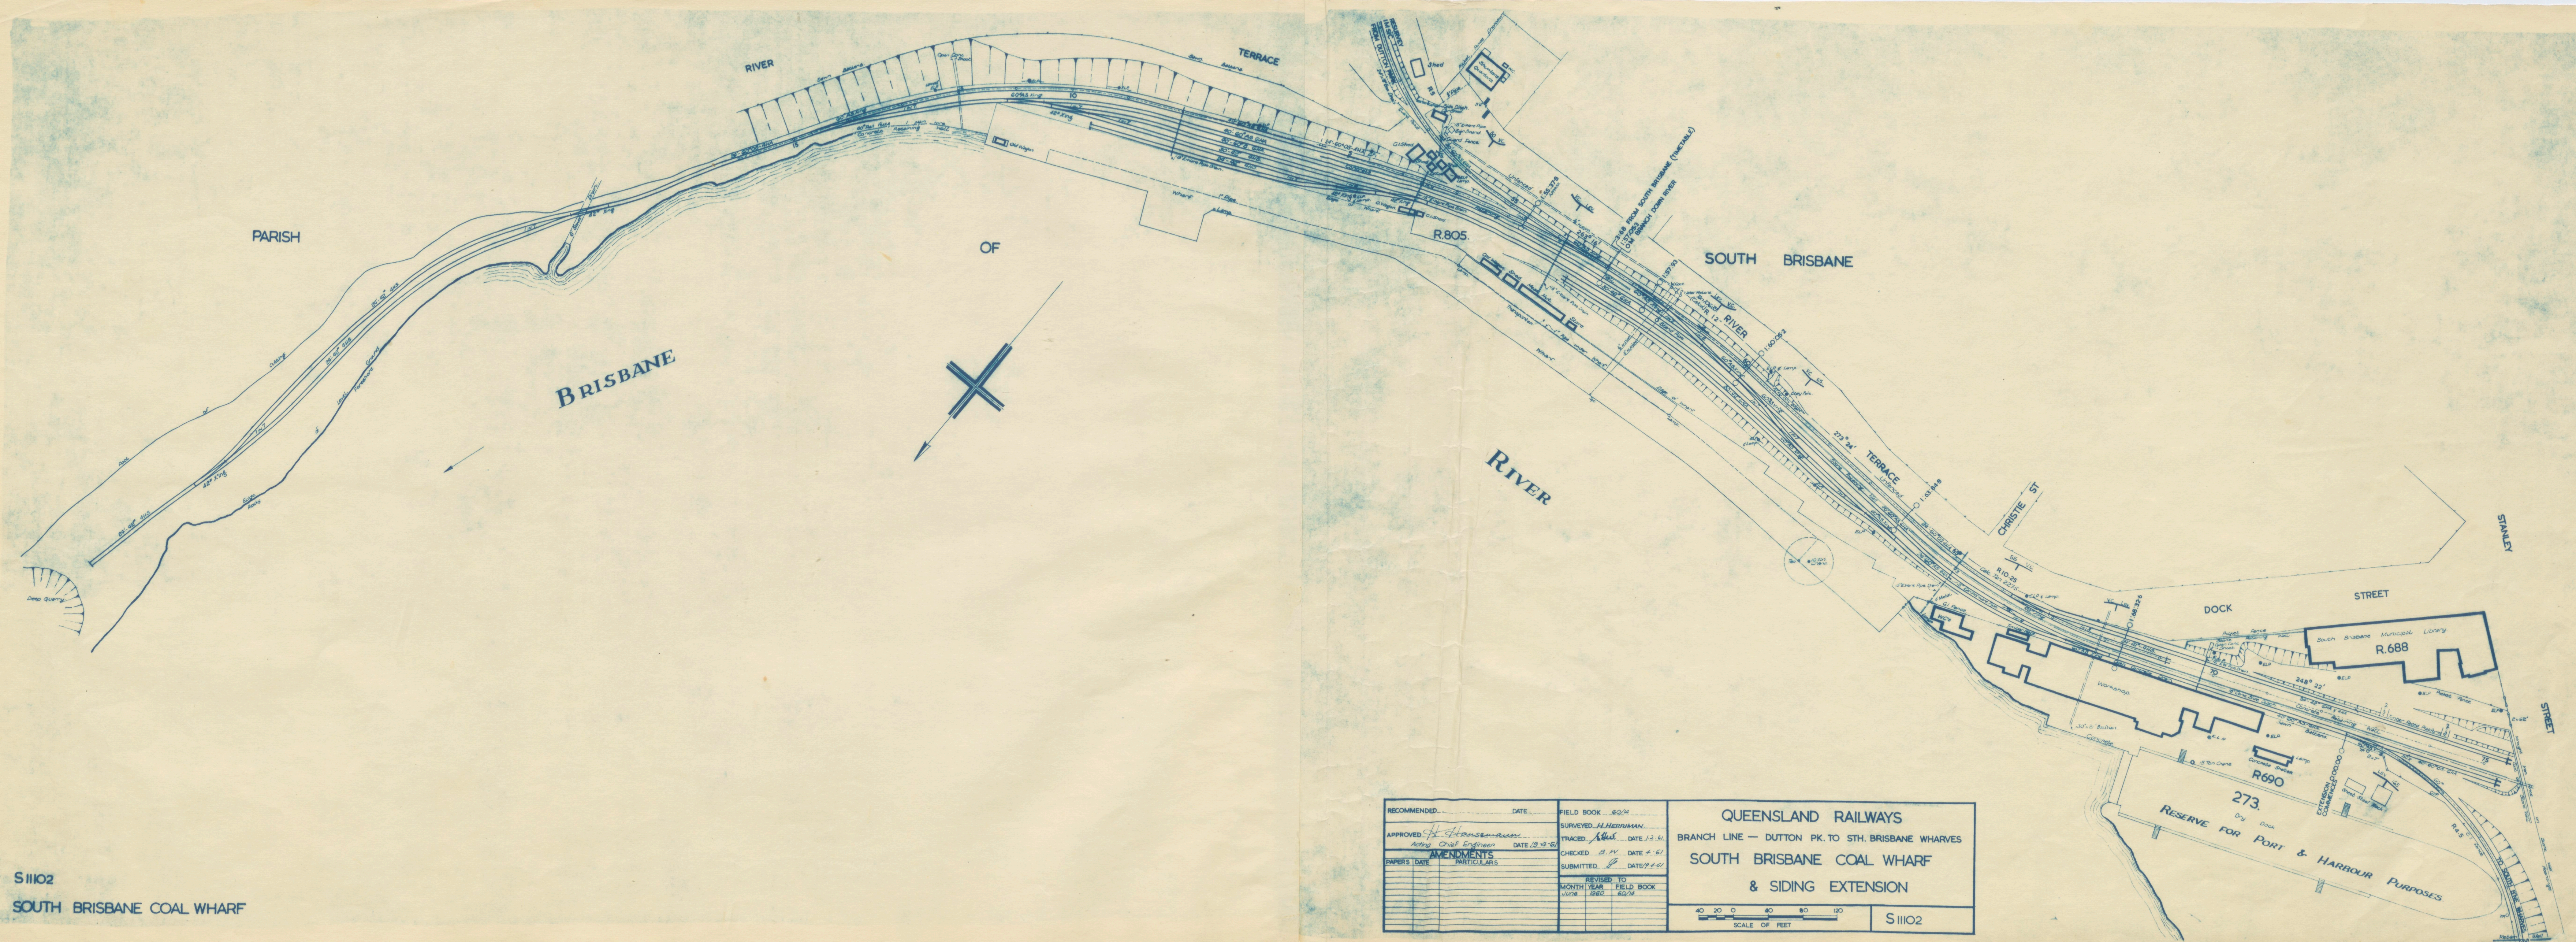

S11102
SOUTH BRISBANE COAL WHARF

RECOMMENDED	DATE	FIELD BOOK	6/2/54
APPROVED	<i>H. HERRIMAN</i>	SURVEYED	H. HERRIMAN
Acting Chief Engineer	DATE 12/2/54	TRACED	<i>W. H. H.</i> DATE 12/2/54
CHECKED	<i>B. H. H.</i> DATE 12/2/54	SUBMITTED	<i>B. H. H.</i> DATE 12/2/54
PAPERS	DATE	REVISIONS	TO MONTH YEAR FIELD BOOK
			1/1/54 1/1/54 6/2/54

QUEENSLAND RAILWAYS

BRANCH LINE — DUTTON PK. TO STH. BRISBANE WHARVES

SOUTH BRISBANE COAL WHARF

& SIDING EXTENSION

S11102

XXIX

OF

XXVI

SOUTH BRISBANE

VII

STANLEY

STREET

XXVII

VI

R 685
MUNICIPAL RESERVE

1


BRISBANE

RIVER

S III03
SOUTH BRISBANE WHARVES

[illegible]


SCALE 100 50 0 100 200 300 FEET

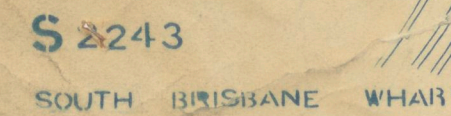


QUEENSLAND RAILWAYS

SOUTH BRISBANE BRANCH

BRISBANE CITY C.-TRAMWAY SIDING

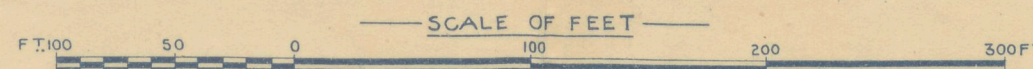

REVISED TO MARCH 1927

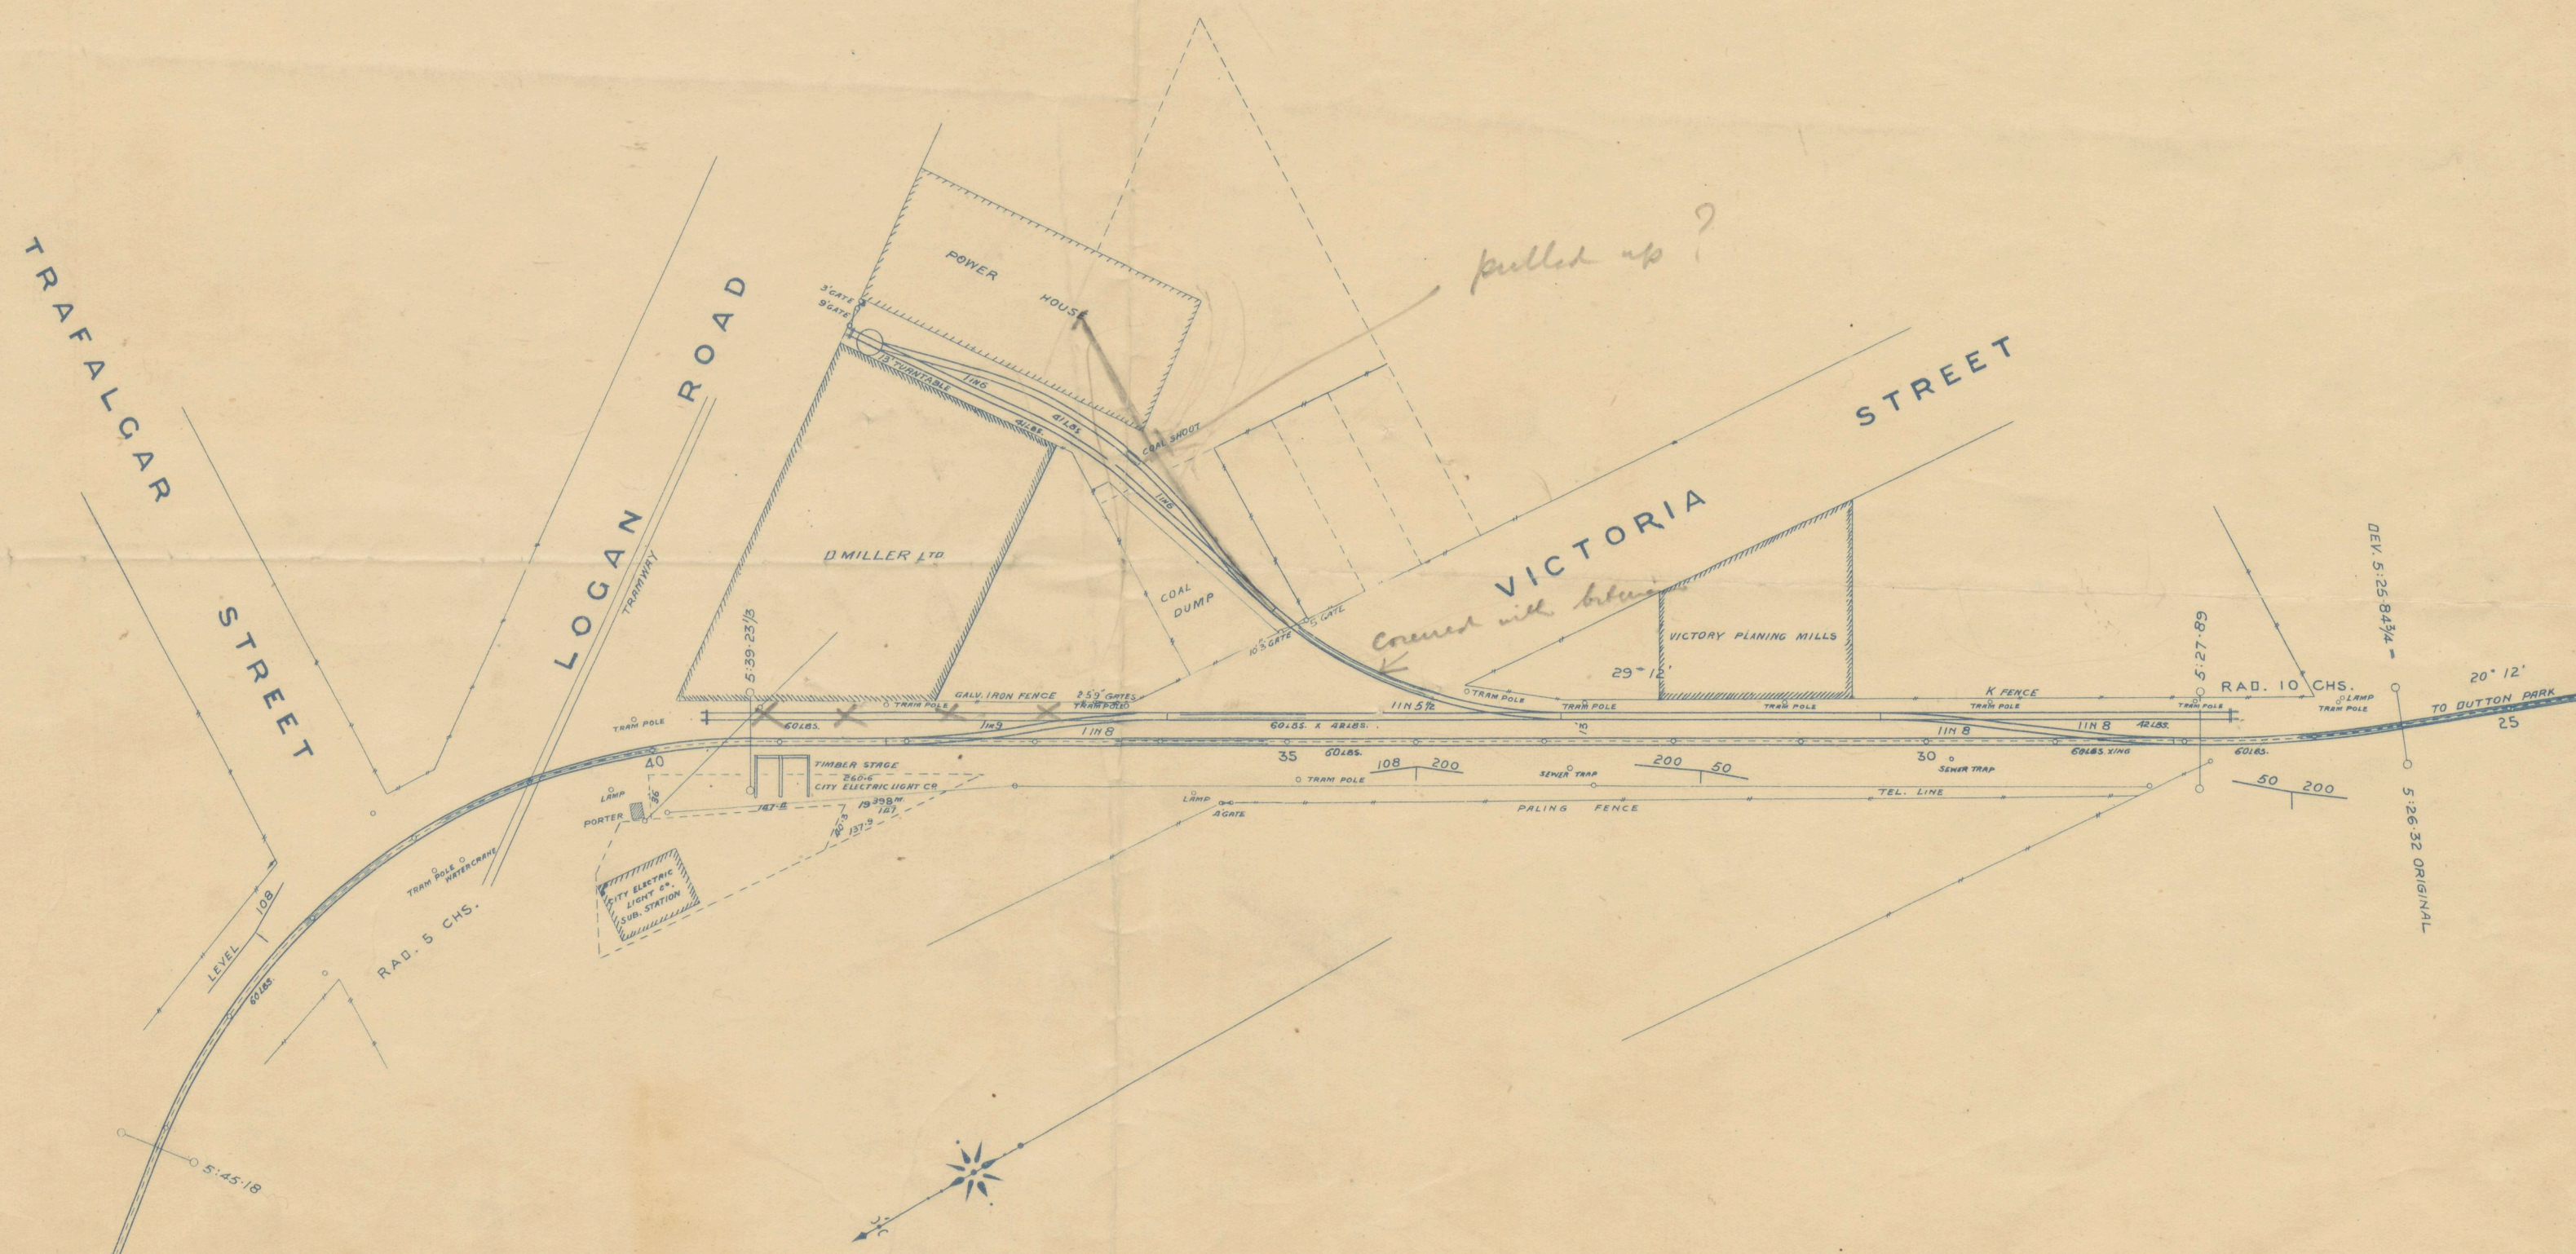

S 6165

B. CITY COUNCIL
TRAMWAY SIDING

7