
Chief Engineer's Office S.and C.Div.

Brisbane August 22nd 1889

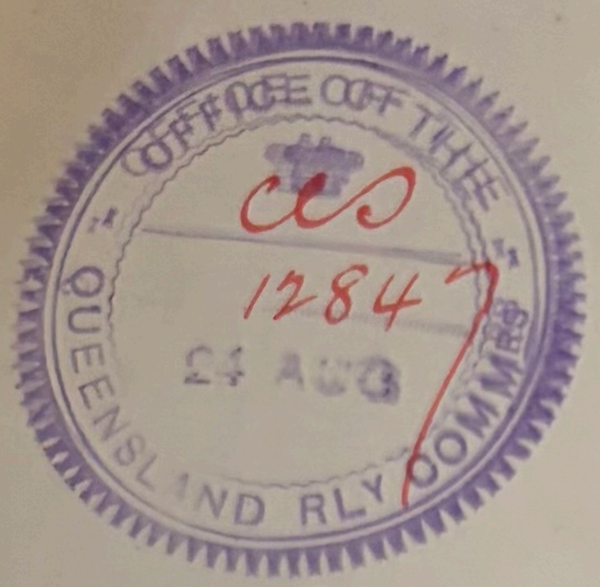

Memo.

Cleveland Branch.

Referring to my memo of the 20th instant,- I have the honor to now forward blue copies of Station Accommodation, Cleveland Branch.

Jas. Garbutt
Chief Engineer.


The Secretary

Office of the Railway Commissioners.

Brisbane.


LOGAN ROAD STATION

1M. 79.08c. FROM STANLEY ST.

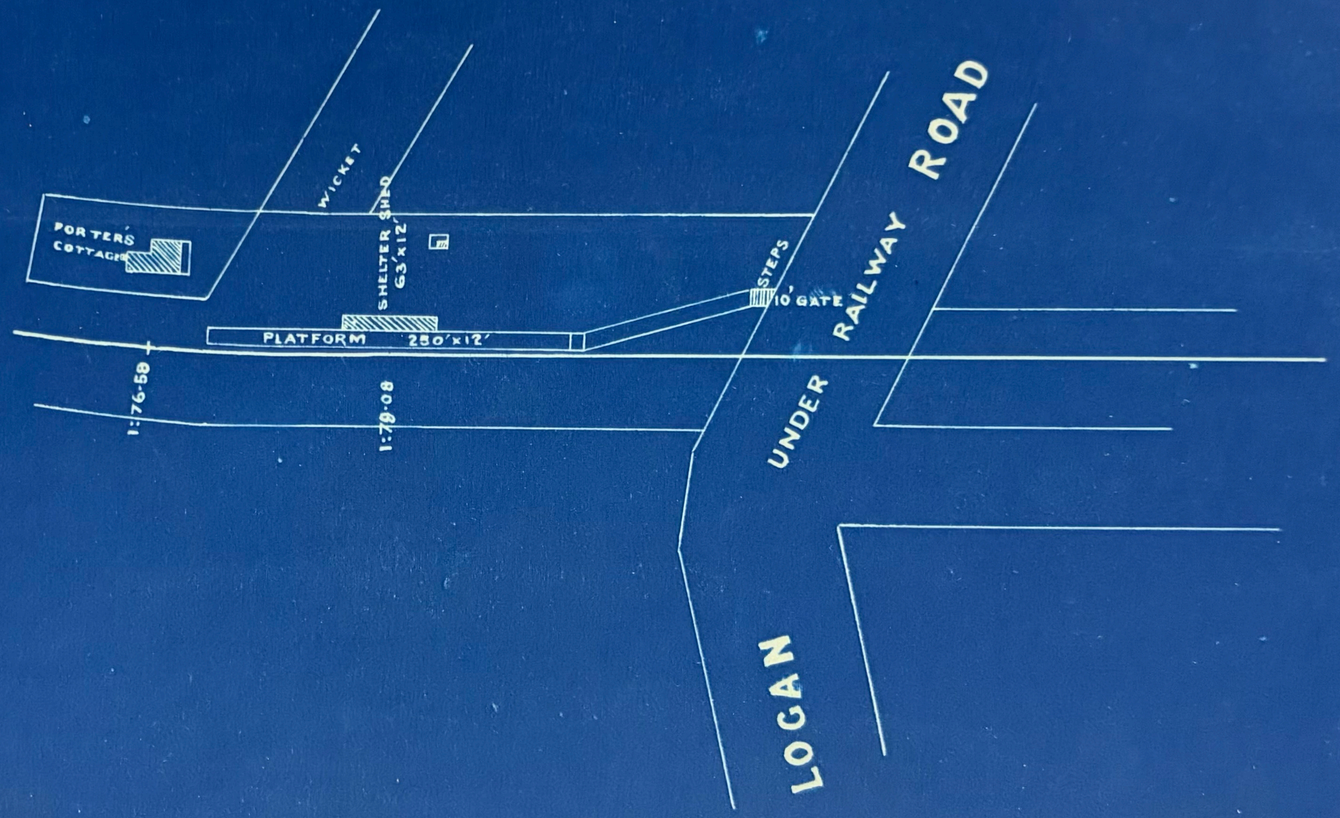

COORPAROO STATION

2 M. 76.08 C. FROM STANLEY ST.

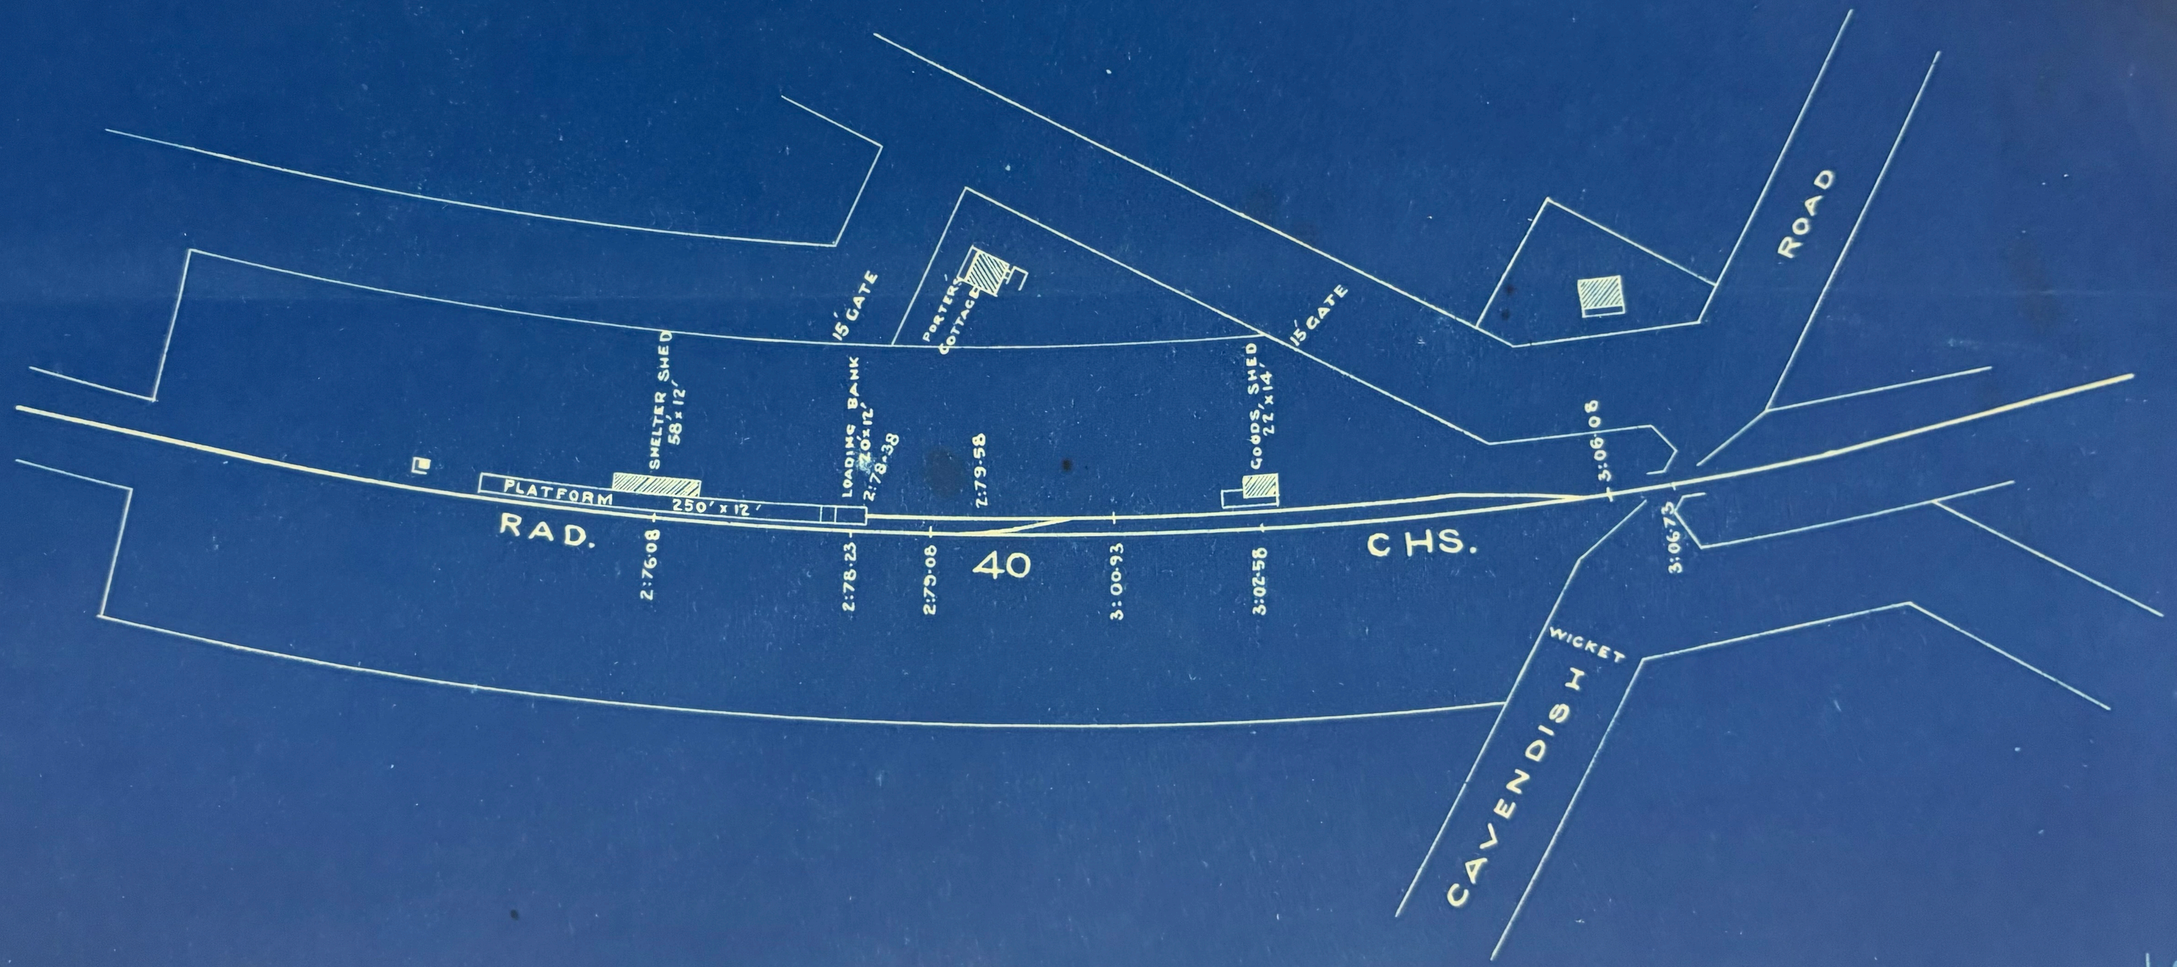

BULIMBA STATION

4M. 52·08c. FROM STANLEY ST.



TINGALPA STATION

7M. 1·08C. FROM STANLEY ST

CROSSING

6:78·32

6:79·08

6:76·78

PORTERS COTTAGE

LEVEL

15' GATE

PLATFORM 150'x12'

SHELTER SHED 32'x12'

LOADING BANK 20'x12' 7:02·66

7:01·08

7:02·51

7:03·14

7:04·98

7:06·58

CATTLE & SHEEP YARDS

GOODS SHED 22'x14'


7:08·58

7:10·08

7:13·27


HEMMANT STATION

9M. 2·47C. FROM STANLEY ST

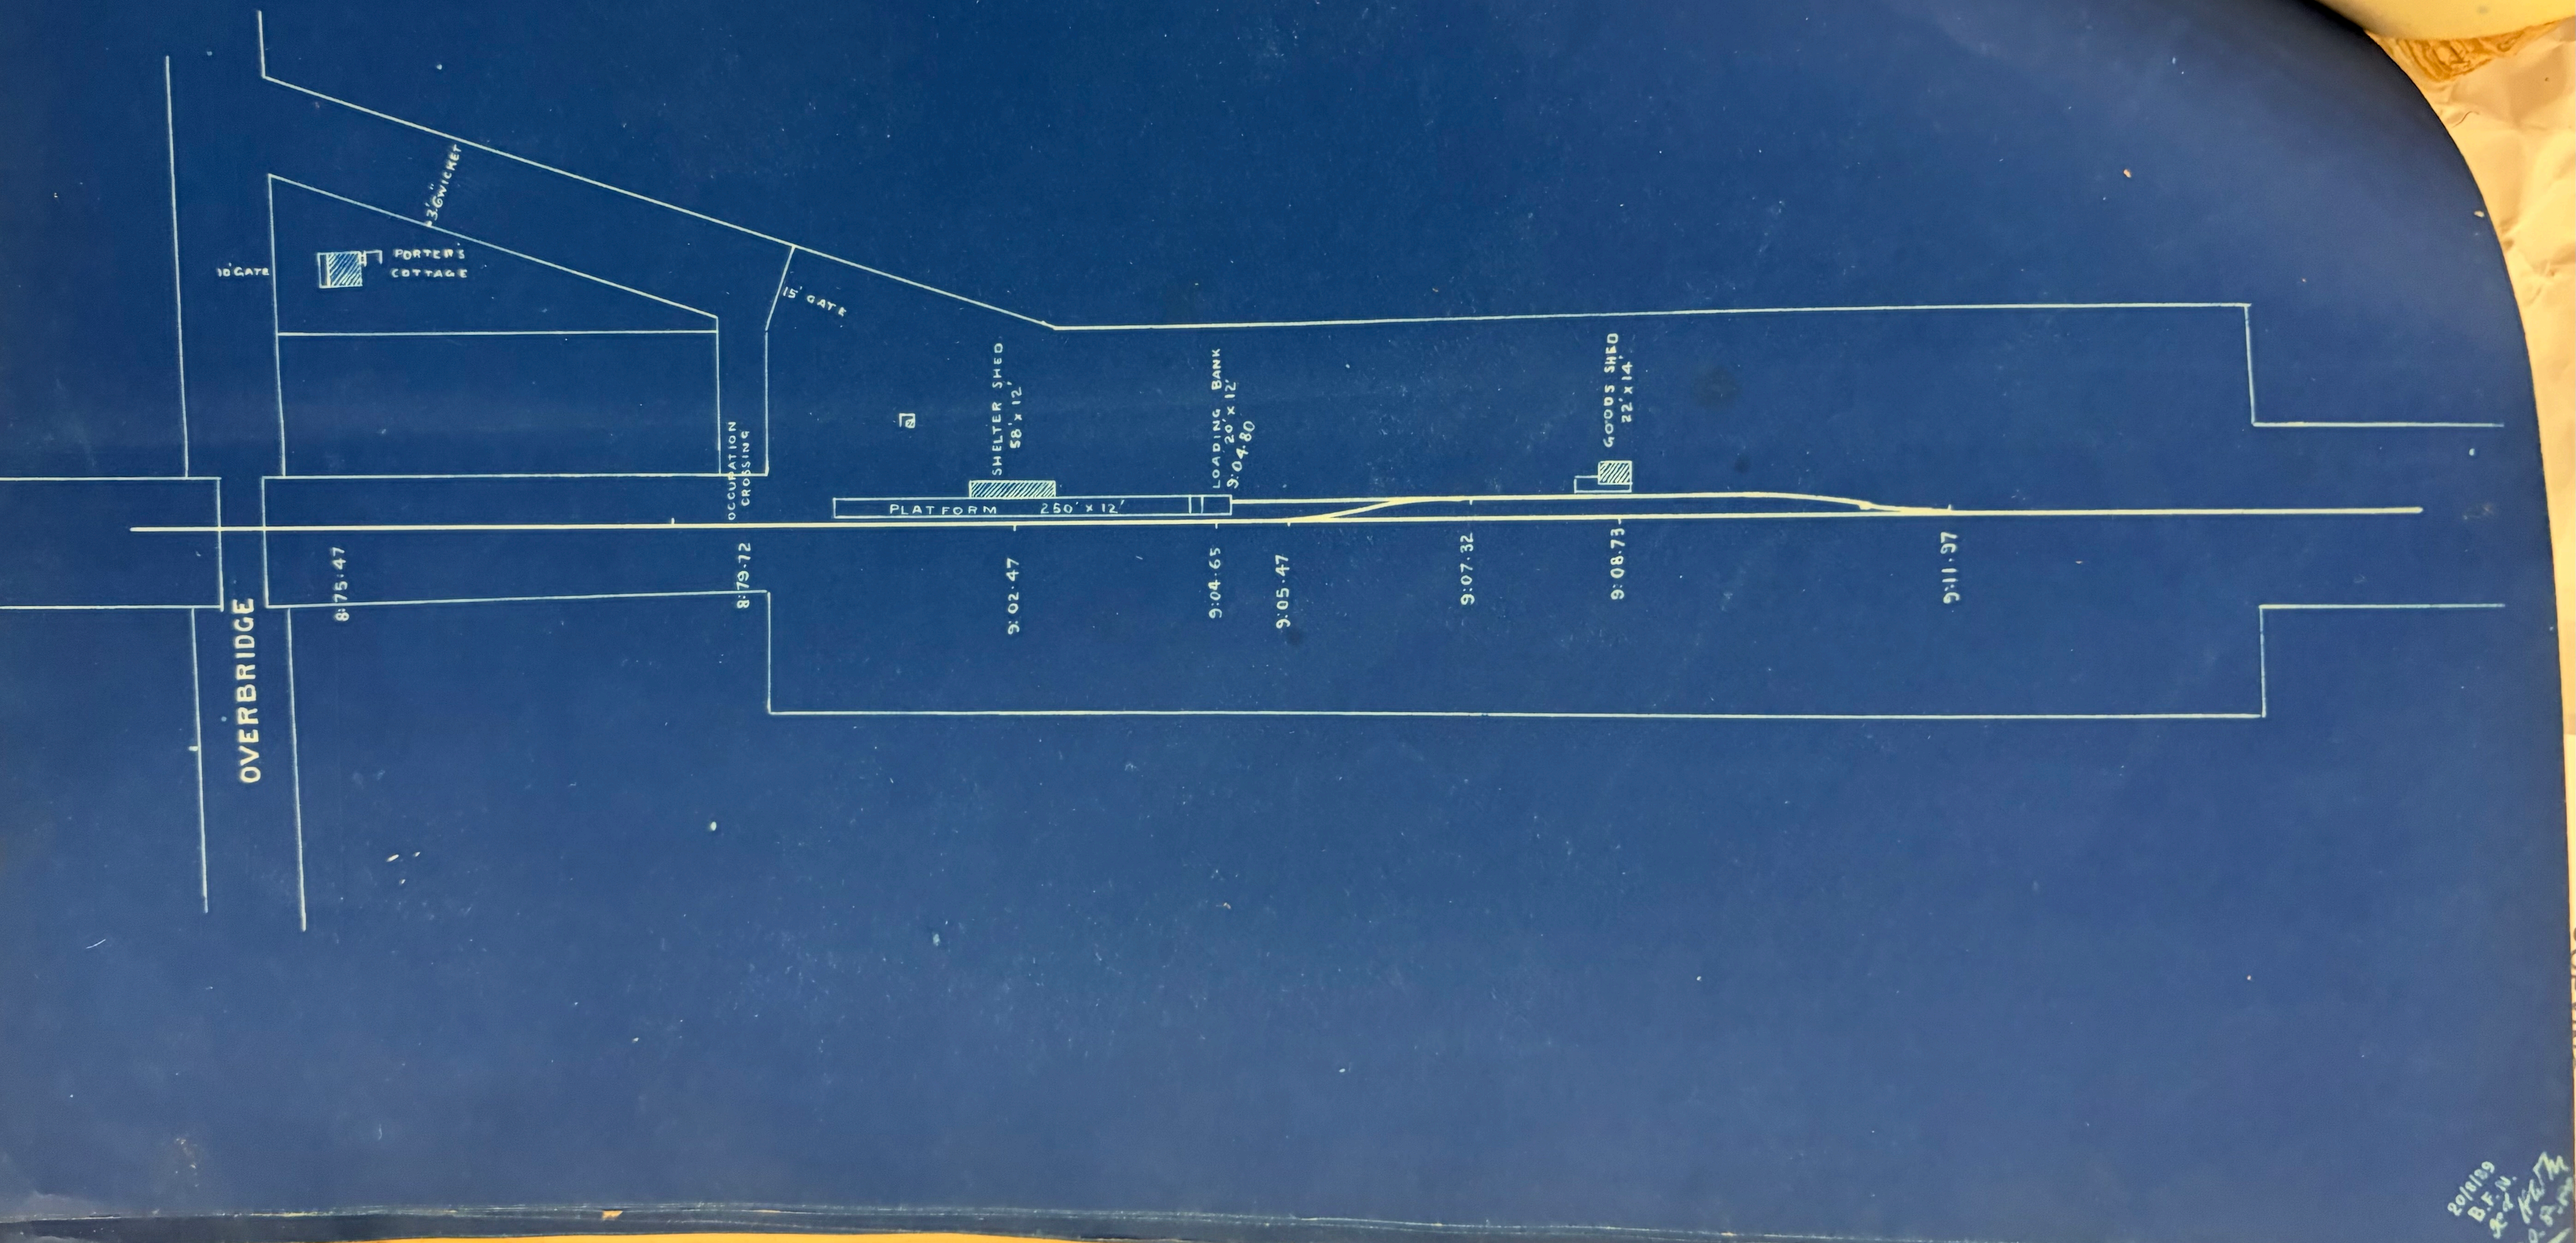

WYNNUM STATION

11 M. 41·97c. FROM STANLEY ST

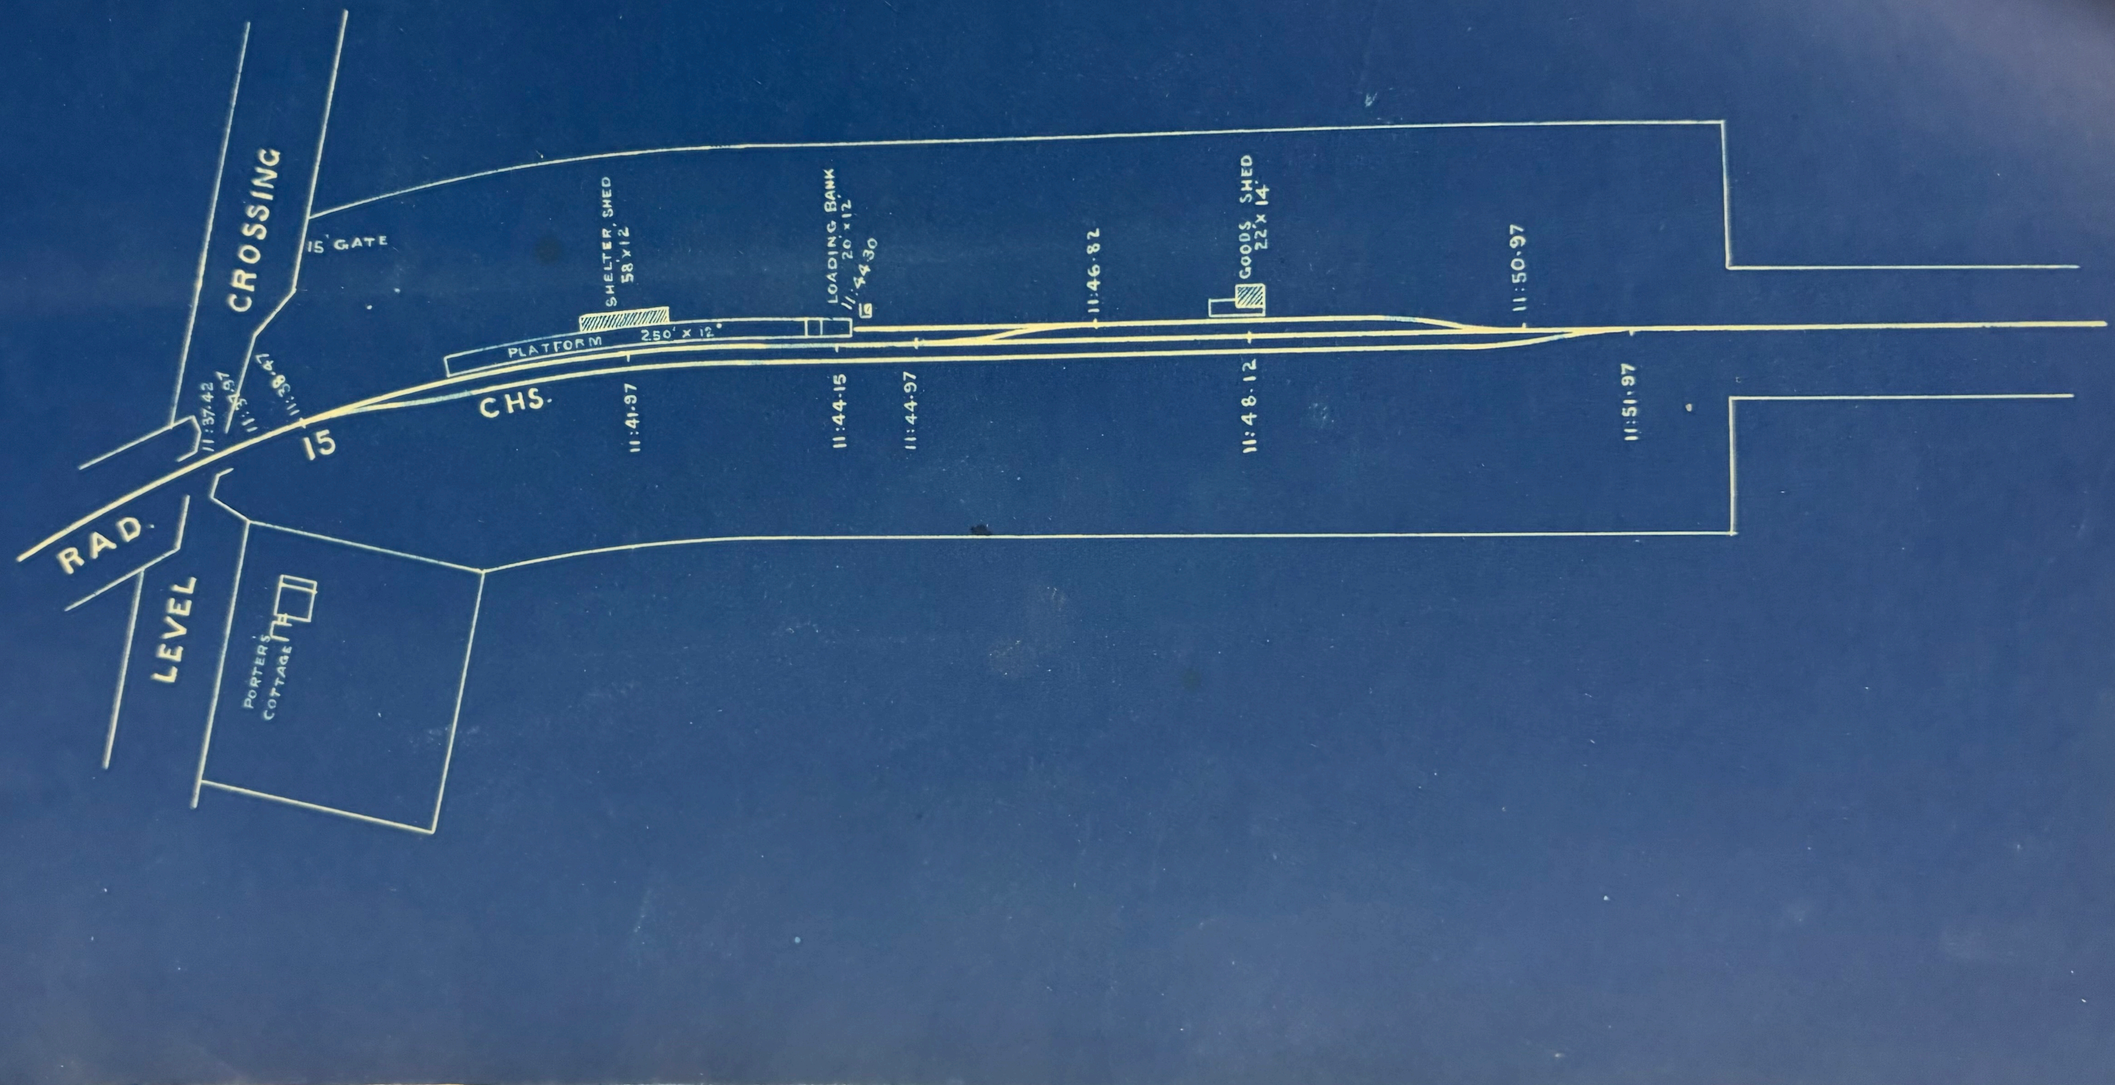

MANLY STATION

13M 8·87C. FROM STANLEY ST




Note. The accommodation shown is complete to date but it is proposed to put a 24'x10' Shelter Shed at this Station

E.A. 18-8-89

HNS 20/8/89

WATERLOO STATION

15M 54 62c FROM STANLEY ST.

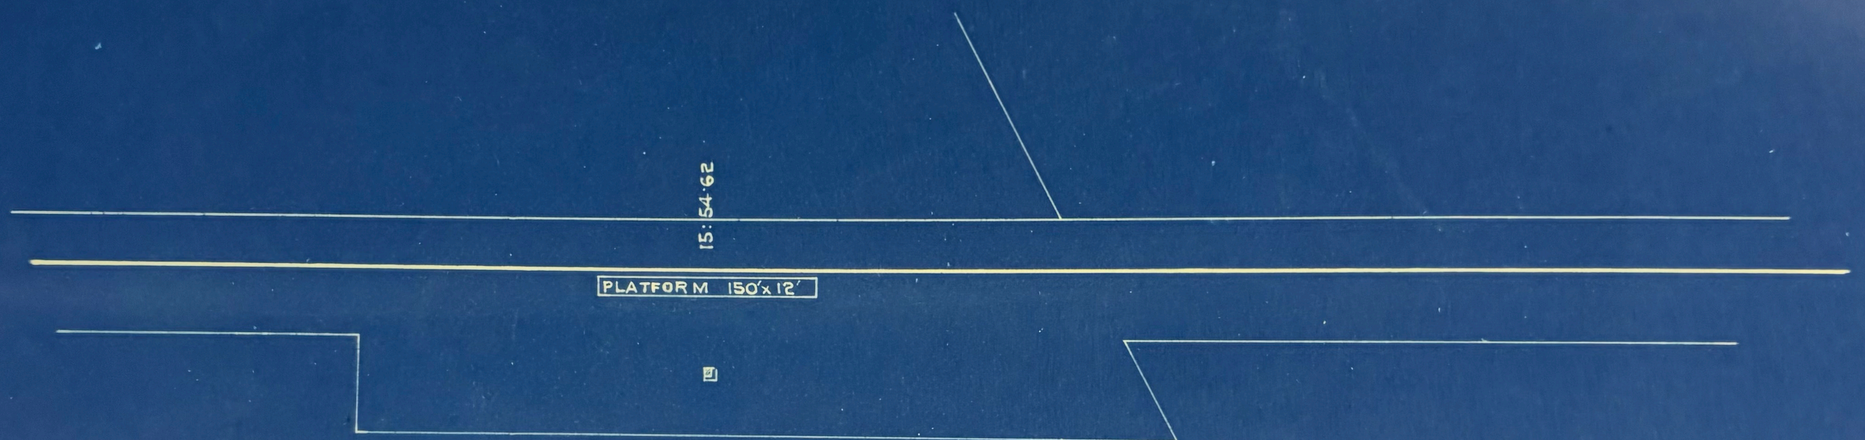


The Station accommodation shown is complete to date but it is intended to erect a 24'x10' Shelter Shed

L.H.
18-8-89

K.N.S. 20/8/89

BIRKDALE STATION

16M. 73·49c FROM STANLEY ST.

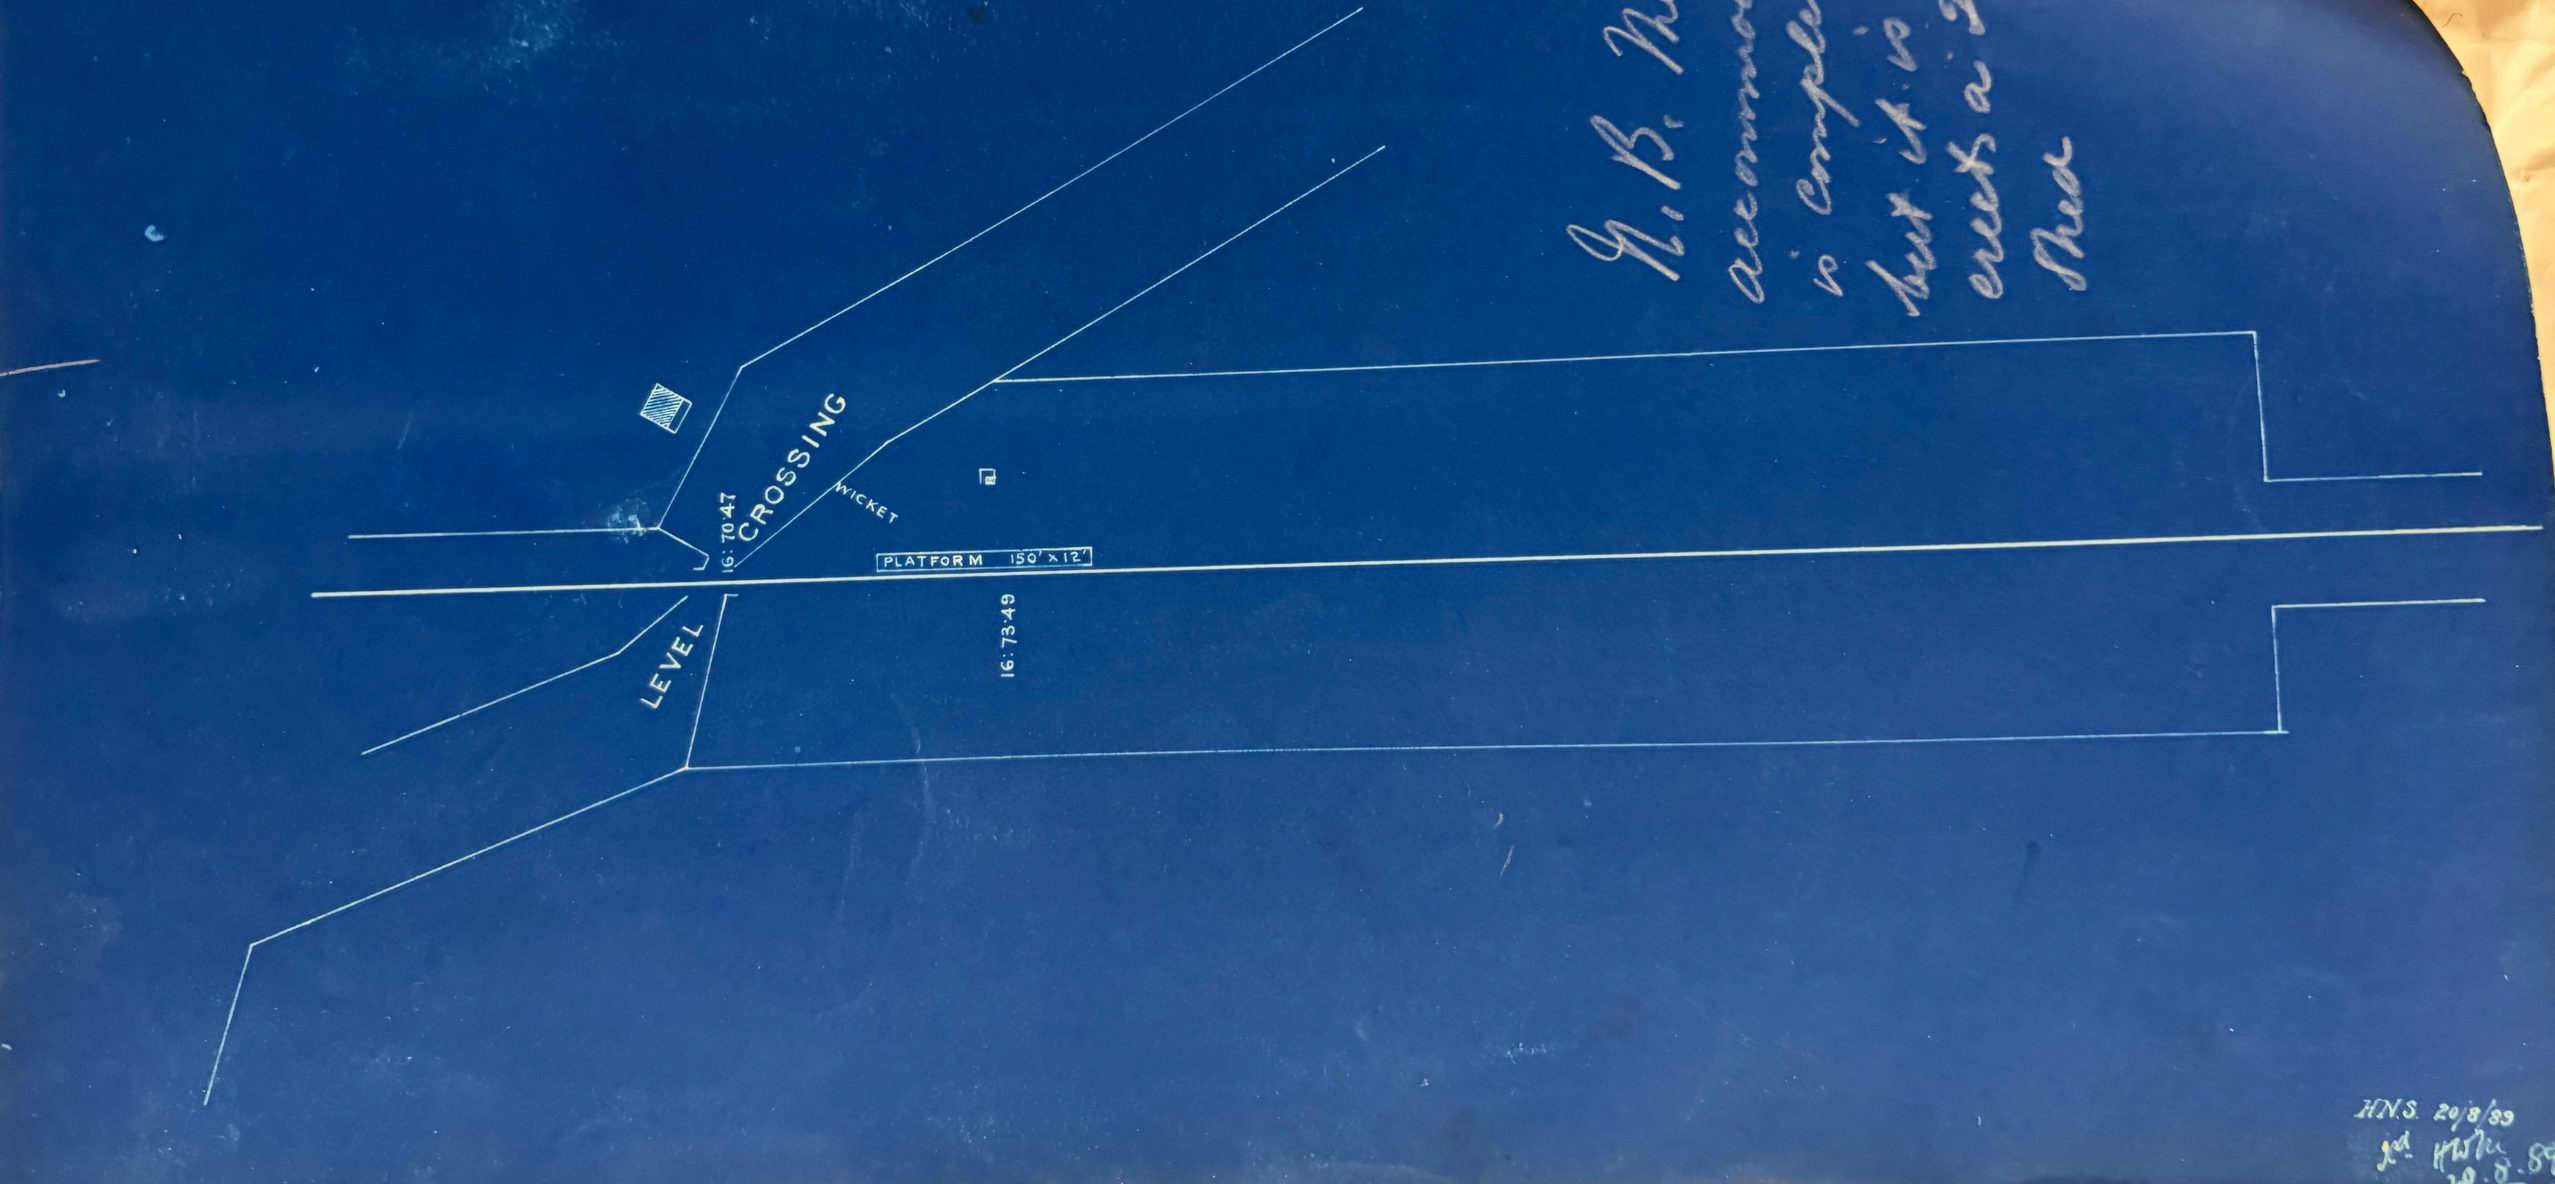

N.B. The Station accommodation on Platform is complete to date 10 Compartment Shelter Shelter 14' 10" x 8' 6" Waiting Sheds 24' x 10' Shelter 12' 6" x 8' 6"


R. H. [illegible] 1/11/39

H.N.S. 20/8/89

20.8.89


WELLINGTON POINT STATION

IBM. 39·47C FROM STANLEY ST

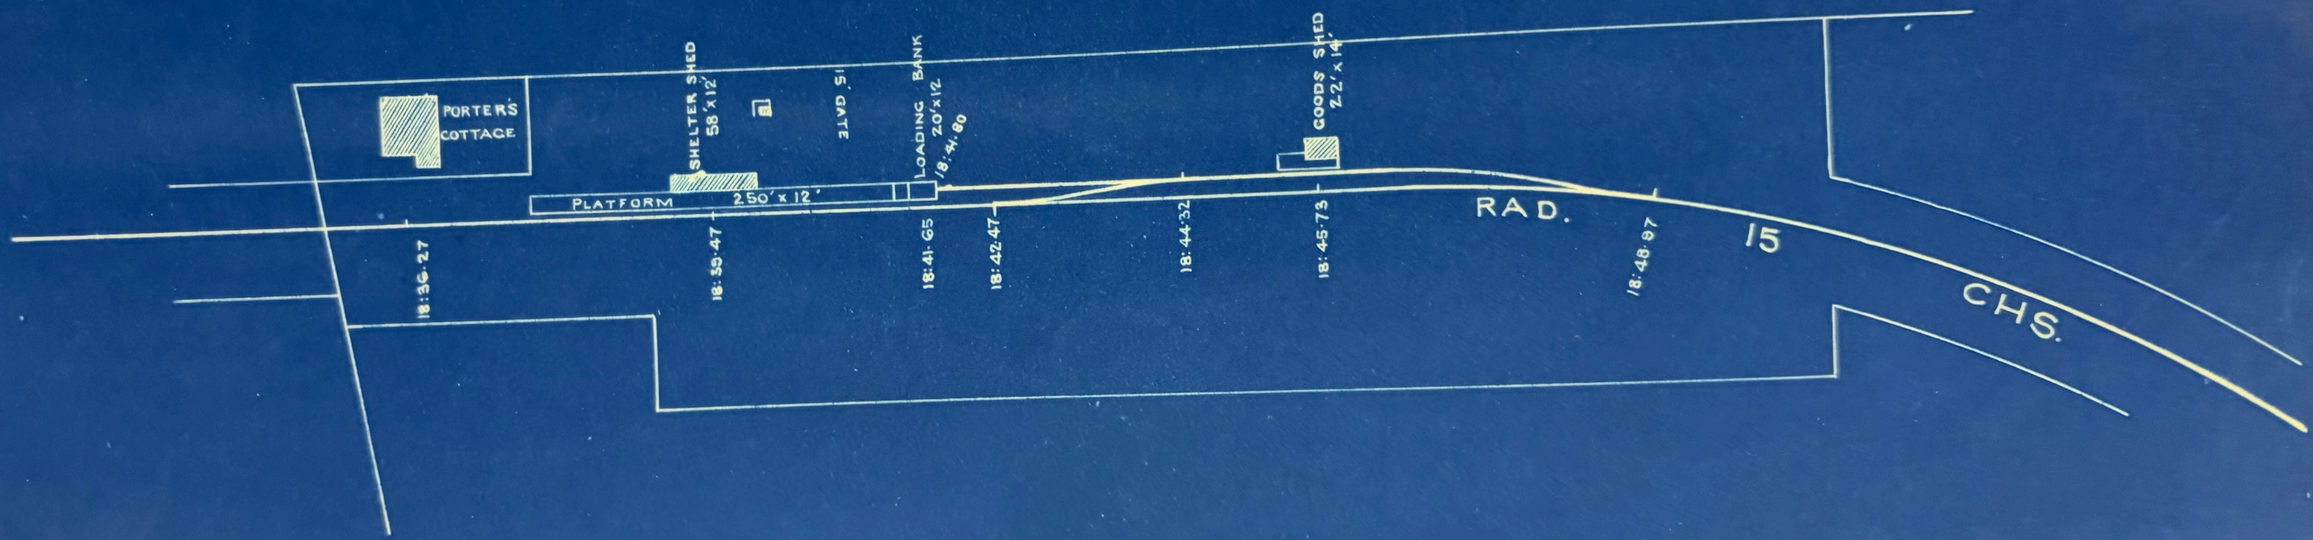

ORMISTON STATION

20M. 14·97C. FROM STANLEY ST

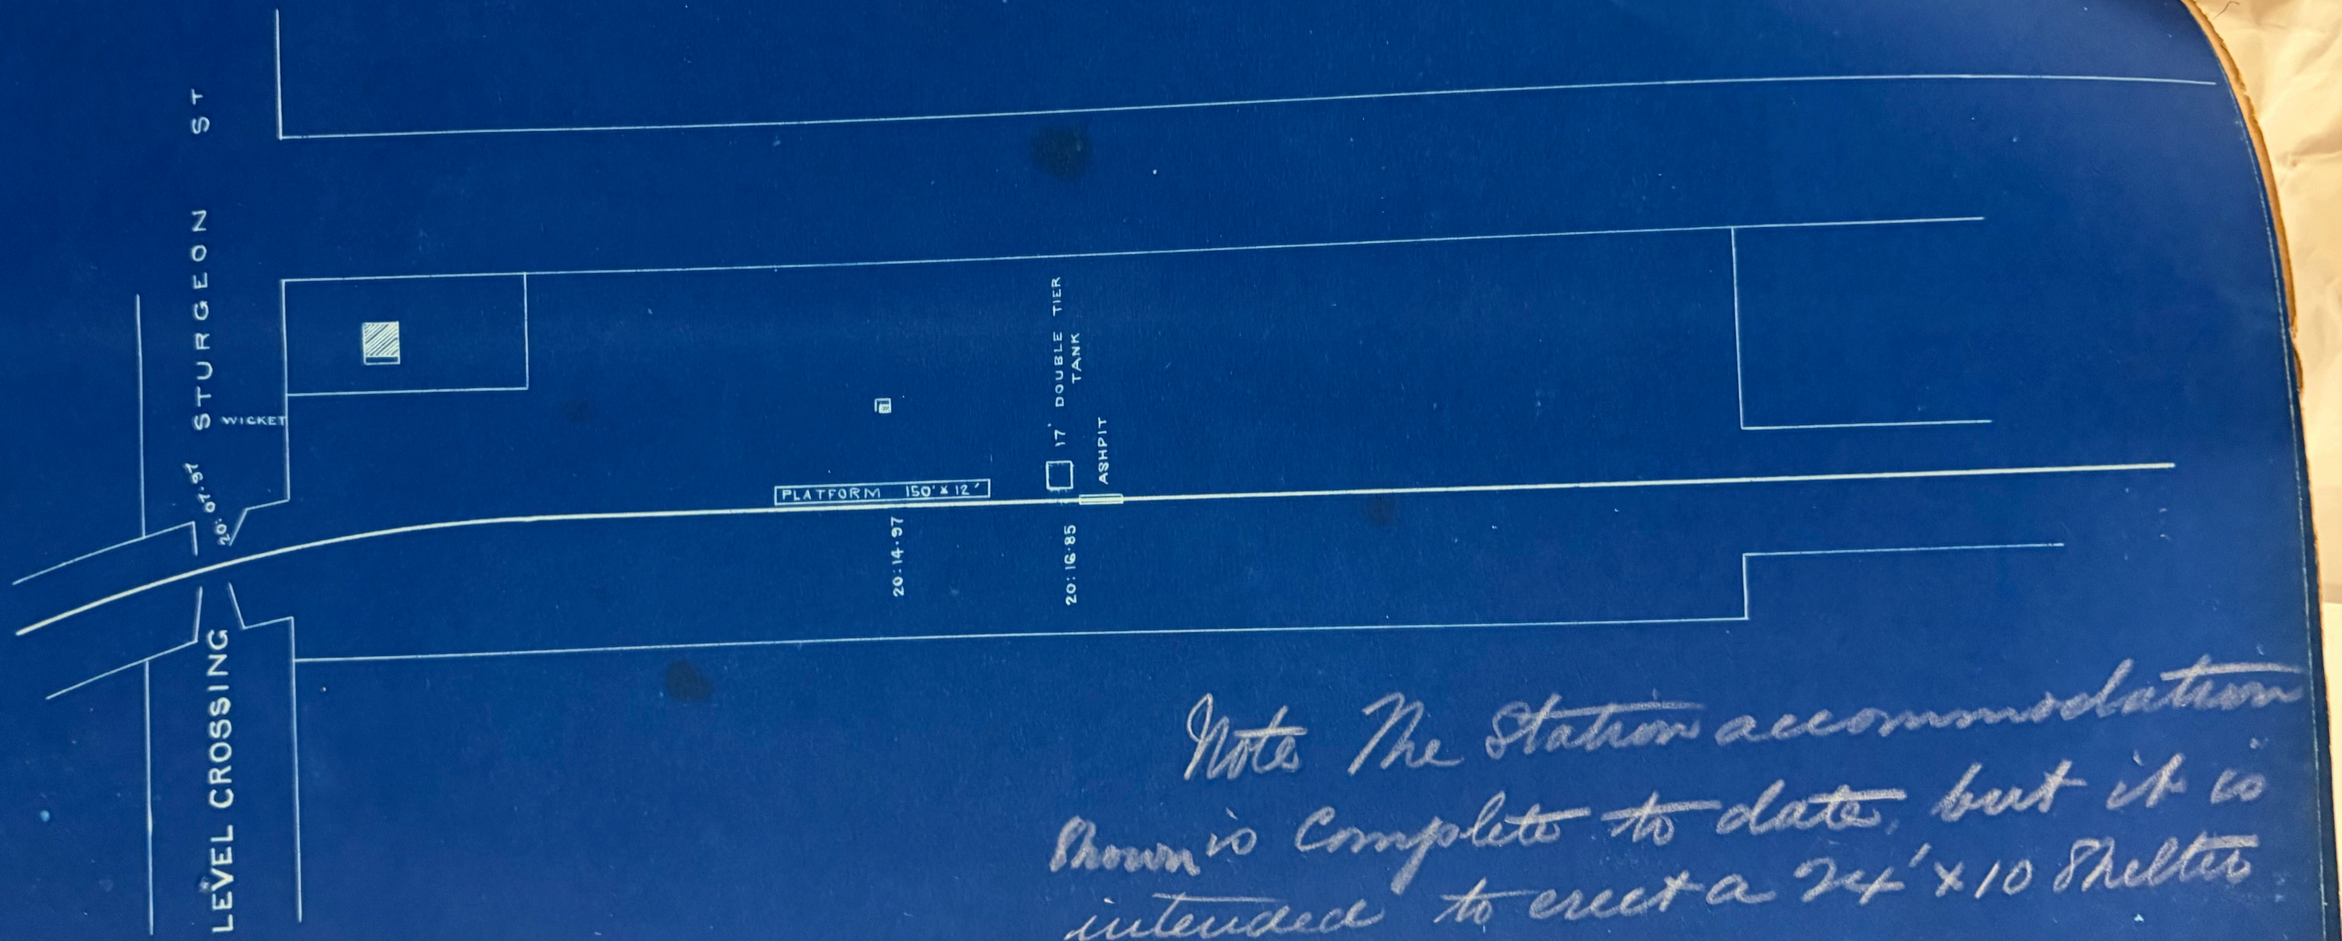

Note The Station accommodation shown is Complete to date, but it is intended to erect a 24' x 10 Shelter Shed.

L. H. 18-8-89

H.E.O. 16/8/89 Exd. 20-8-89

CLEVELAND STATION

22M. 07·97 FROM STANLEY ST

